A GATEWAY INTO
A THRIVING CITY



VIDA

RESIDENCES
DUBAI MALL

EMAAR



SERVICED APARTMENTS
WITH UNINTERRUPTED
VIEWS OF BURJ KHALIFA
AND THE DUBAI FOUNTAIN



FRONT AND CENTRE

Vida Residences Dubai Mall is the perfect upscale addition to Downtown Dubai's sparkling landscape, a lively development that fully embraces the 'live, work, play' lifestyle.



SEAMLESSLY CONNECTED TO THE DUBAI MALL

Easy access to The Dubai Mall through a dedicated link bridge to enjoy an unmatched shopping and leisure experience.




FUNCTION TERRACE



YOGA PAD

AMENITIES

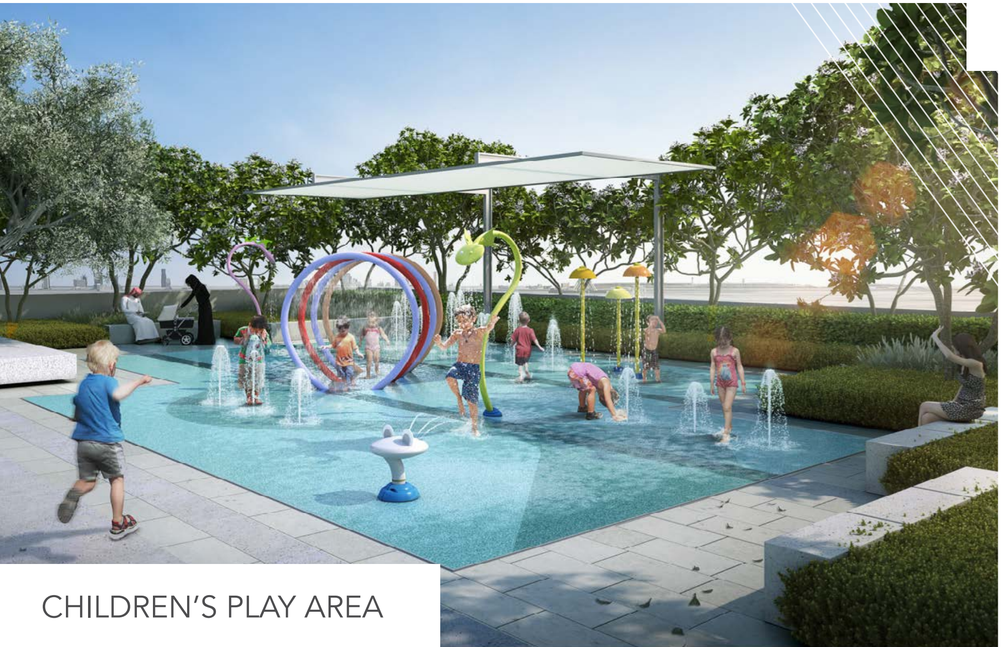

CHILDREN'S PLAY AREA



EVENTS DECK


CHANEL
Remodelista



VIDA

RESIDENCES
DUBAI MALL

FLOOR PLANS

TOWER 1

EMAAR


1 Bedroom

Type 1B.A

Unit 01, 02
Level 17-38

VIDA
RESIDENCES
DUBAI MALL



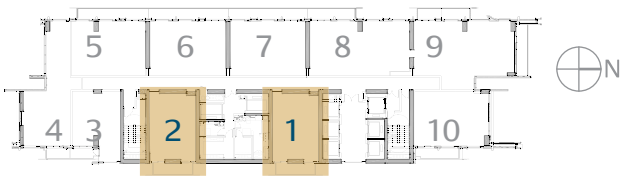

Tower 1

	sq.m	sq.ft
Suite Area	68.34	735.61
Balcony Area	11.39	122.60
Total Area	**79.73**	**858.321**

EMAAR

FLOOR PLANS 1. All dimensions are in imperial and metric, and measured to structural elements and exclude wall finishes and construction tolerances. 2. All materials, dimensions, and drawings are approximate only. 3. Information is subject to change without notice, at developer's absolute discretion. 4. Actual area may vary from the stated area. 5. Drawings not to scale. 6. All images used are for illustrative purposes only and do not represent the actual size, features, specifications, fittings, and furnishings. 7. The developer reserves the right to make revisions/alterations at its absolute discretion, without any liability whatsoever.


1 Bedroom

Type 1B.B

Unit 03
Level 17-38

VIDA
RESIDENCES
DUBAI MALL



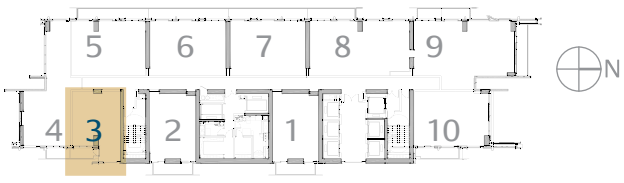

Tower 1

	sq.m	sq.ft
Suite Area	63.42	682.65
Balcony Area	7.15	76.96
Total Area	70.57	759.61

EMAAR

FLOOR PLANS 1. All dimensions are in imperial and metric, and measured to structural elements and exclude wall finishes and construction tolerances. 2. All materials, dimensions, and drawings are approximate only. 3. Information is subject to change without notice, at developer's absolute discretion. 4. Actual area may vary from the stated area. 5. Drawings not to scale. 6. All images used are for illustrative purposes only and do not represent the actual size, features, specifications, fittings, and furnishings. 7. The developer reserves the right to make revisions/alterations at its absolute discretion, without any liability whatsoever.


1 Bedroom

Type 1B.C

Unit 03
Level 40-55

VIDA
RESIDENCES
DUBAI MALL



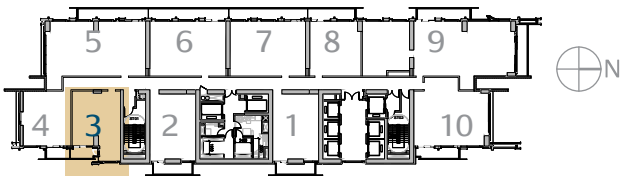

Tower 1

	sq.m	sq.ft
Suite Area	62.66	674.47
Balcony Area	7.15	76.96
Total Area	69.81	751.43

EMAAR

FLOOR PLANS 1. All dimensions are in imperial and metric, and measured to structural elements and exclude wall finishes and construction tolerances. 2. All materials, dimensions, and drawings are approximate only. 3. Information is subject to change without notice, at developer's absolute discretion. 4. Actual area may vary from the stated area. 5. Drawings not to scale. 6. All images used are for illustrative purposes only and do not represent the actual size, features, specifications, fittings, and furnishings. 7. The developer reserves the right to make revisions/alterations at its absolute discretion, without any liability whatsoever.


1 Bedroom

Type 1B.D

Unit 01, 02
Level 40-51
Level 52-55

VIDA
RESIDENCES
DUBAI MALL



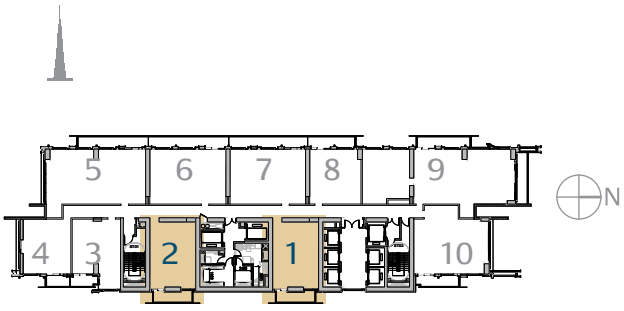

Tower 1

Level 40-51	sq.m	sq.ft
Suite Area	71.58	770.48
Balcony Area	11.17	120.23
Total Area	**82.75**	**890.71**

Level 52-55	sq.m	sq.ft
Suite Area	73.43	790.39
Balcony Area	11.01	118.51
Total Area	**84.44**	**908.90**

EMAAR

FLOOR PLANS 1. All dimensions are in imperial and metric, and measured to structural elements and exclude wall finishes and construction tolerances. 2. All materials, dimensions, and drawings are approximate only. 3. Information is subject to change without notice, at developer's absolute discretion. 4. Actual area may vary from the stated area. 5. Drawings not to scale. 6. All images used are for illustrative purposes only and do not represent the actual size, features, specifications, fittings, and furnishings. 7. The developer reserves the right to make revisions/alterations at its absolute discretion, without any liability whatsoever.

1 Bedroom

Type 1B.E

Unit 08
Level 40-55

VIDA
RESIDENCES
DUBAI MALL





Tower 1

	sq.m	sq.ft
Suite Area	60.97	656.28
Balcony Area	12.51	134.66
Total Area	73.48	790.94

EMAAR

FLOOR PLANS 1. All dimensions are in imperial and metric, and measured to structural elements and exclude wall finishes and construction tolerances. 2. All materials, dimensions, and drawings are approximate only. 3. Information is subject to change without notice, at developer's absolute discretion. 4. Actual area may vary from the stated area. 5. Drawings not to scale. 6. All images used are for illustrative purposes only and do not represent the actual size, features, specifications, fittings, and furnishings. 7. The developer reserves the right to make revisions/alterations at its absolute discretion, without any liability whatsoever.

1 Bedroom

Type 1B.F

Unit 06, 07
Level 40-55

VIDA
RESIDENCES
DUBAI MALL





Tower 1

	sq.m	sq.ft
Suite Area	56.59	609.13
Balcony Area	6.43	69.21
Total Area	63.02	678.34


EMAAR

FLOOR PLANS 1. All dimensions are in imperial and metric, and measured to structural elements and exclude wall finishes and construction tolerances. 2. All materials, dimensions, and drawings are approximate only. 3. Information is subject to change without notice, at developer's absolute discretion. 4. Actual area may vary from the stated area. 5. Drawings not to scale. 6. All images used are for illustrative purposes only and do not represent the actual size, features, specifications, fittings, and furnishings. 7. The developer reserves the right to make revisions/alterations at its absolute discretion, without any liability whatsoever.

2 Bedroom
TYPE 2B.A

Unit 06, 07
Level 17-38

VIDA
RESIDENCES
DUBAI MALL

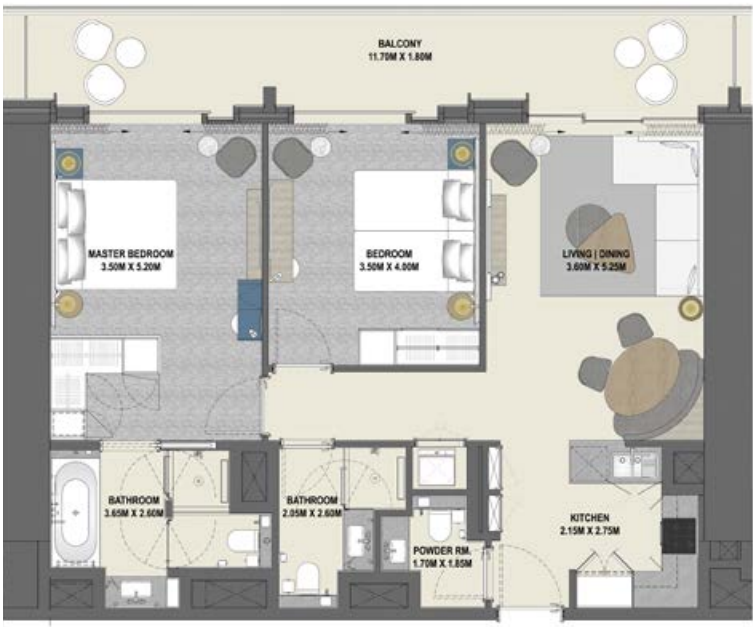



Tower 1

Unit 06	sq.m	sq.ft
Suite Area	91.62	986.19
Balcony Area	20.90	224.97
Total Area	112.52	1211.16

Unit 07	sq.m	sq.ft
Suite Area	91.57	985.65
Balcony Area	20.59	221.637
Total Area	112.16	1207.28

EMAAR

FLOOR PLANS 1. All dimensions are in imperial and metric, and measured to structural elements and exclude wall finishes and construction tolerances. 2. All materials, dimensions, and drawings are approximate only. 3. Information is subject to change without notice, at developer's absolute discretion. 4. Actual area may vary from the stated area. 5. Drawings not to scale. 6. All images used are for illustrative purposes only and do not represent the actual size, features, specifications, fittings, and furnishings. 7. The developer reserves the right to make revisions/alterations at its absolute discretion, without any liability whatsoever.

2 Bedroom
TYPE 2B.B

Unit 05
Level 17-38

VIDA
RESIDENCES
DUBAI MALL





Tower 1

	sq.m	sq.ft
Suite Area	88.90	956.91
Balcony Area	18.54	199.56
Total Area	107.44	1095.66


EMAAR

FLOOR PLANS 1. All dimensions are in imperial and metric, and measured to structural elements and exclude wall finishes and construction tolerances. 2. All materials, dimensions, and drawings are approximate only. 3. Information is subject to change without notice, at developer's absolute discretion. 4. Actual area may vary from the stated area. 5. Drawings not to scale. 6. All images used are for illustrative purposes only and do not represent the actual size, features, specifications, fittings, and furnishings. 7. The developer reserves the right to make revisions/alterations at its absolute discretion, without any liability whatsoever.

2 Bedroom
Type 2B.C

Unit 04
Level 17-38

VIDA
RESIDENCES
DUBAI MALL

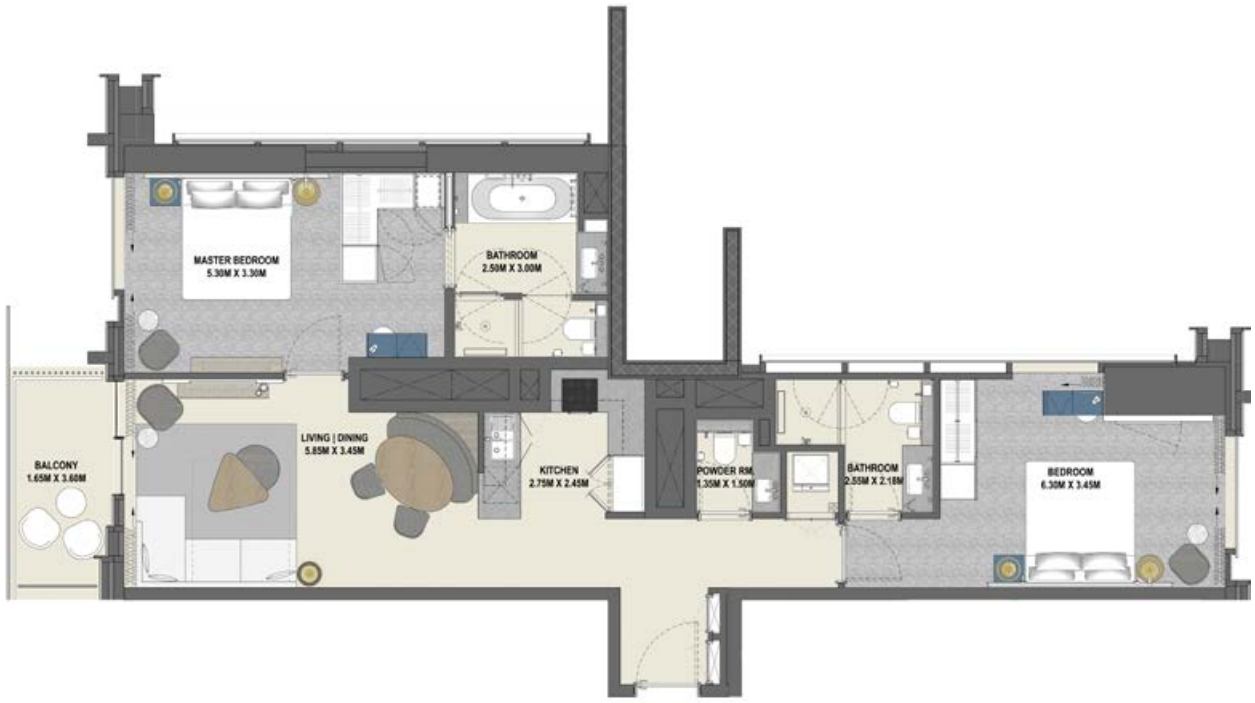



Tower 1

	sq.m	sq.ft
Suite Area	95.36	1026.45
Balcony Area	6.43	69.21
Total Area	**101.79**	**1095.66**

EMAAR

FLOOR PLANS 1. All dimensions are in imperial and metric, and measured to structural elements and exclude wall finishes and construction tolerances. 2. All materials, dimensions, and drawings are approximate only. 3. Information is subject to change without notice, at developer's absolute discretion. 4. Actual area may vary from the stated area. 5. Drawings not to scale. 6. All images used are for illustrative purposes only and do not represent the actual size, features, specifications, fittings, and furnishings. 7. The developer reserves the right to make revisions/alterations at its absolute discretion, without any liability whatsoever.

2 Bedroom
TYPE 2B.D

Unit 10
Level 17-38

VIDA
RESIDENCES
DUBAI MALL





Tower 1

	sq.m	sq.ft
Suite Area	87.42	940.98
Balcony Area	11.87	127.77
Total Area	99.29	1068.75

EMAAR

FLOOR PLANS 1. All dimensions are in imperial and metric, and measured to structural elements and exclude wall finishes and construction tolerances. 2. All materials, dimensions, and drawings are approximate only. 3. Information is subject to change without notice, at developer's absolute discretion. 4. Actual area may vary from the stated area. 5. Drawings not to scale. 6. All images used are for illustrative purposes only and do not represent the actual size, features, specifications, fittings, and furnishings. 7. The developer reserves the right to make revisions/alterations at its absolute discretion, without any liability whatsoever.

2 Bedroom
Type 2B.E

Unit 10
Level 40-51
Level 52-55

VIDA
RESIDENCES
DUBAI MALL





Tower 1

Level 40-51	sq.m	sq.ft
Suite Area	98.04	1055.29
Balcony Area	12.03	129.49
Total Area	**110.07**	**1184.78**

Level 52-55	sq.m	sq.ft
Suite Area	98.61	1061.43
Balcony Area	12.14	130.67
Total Area	**110.75**	**1192.10**

EMAAR

FLOOR PLANS 1. All dimensions are in imperial and metric, and measured to structural elements and exclude wall finishes and construction tolerances. 2. All materials, dimensions, and drawings are approximate only. 3. Information is subject to change without notice, at developer's absolute discretion. 4. Actual area may vary from the stated area. 5. Drawings not to scale. 6. All images used are for illustrative purposes only and do not represent the actual size, features, specifications, fittings, and furnishings. 7. The developer reserves the right to make revisions/alterations at its absolute discretion, without any liability whatsoever.

2 Bedroom

Type 2B.F

Unit 06
Level 40-55

VIDA
RESIDENCES
DUBAI MALL





Tower 1

	sq.m	sq.ft
Suite Area	92.77	998.57
Balcony Area	20.89	227.86
Total Area	113.66	1223.43

EMAAR

FLOOR PLANS 1. All dimensions are in imperial and metric, and measured to structural elements and exclude wall finishes and construction tolerances. 2. All materials, dimensions, and drawings are approximate only. 3. Information is subject to change without notice, at developer's absolute discretion. 4. Actual area may vary from the stated area. 5. Drawings not to scale. 6. All images used are for illustrative purposes only and do not represent the actual size, features, specifications, fittings, and furnishings. 7. The developer reserves the right to make revisions/alterations at its absolute discretion, without any liability whatsoever.

2 Bedroom

Type 2B.G

Unit 07
Level 40-55

VIDA
RESIDENCES
DUBAI MALL





Tower 1

	sq.m	sq.ft
Suite Area	91.90	989.20
Balcony Area	20.57	221.41
Total Area	112.47	1210.61

EMAAR

FLOOR PLANS 1. All dimensions are in imperial and metric, and measured to structural elements and exclude wall finishes and construction tolerances. 2. All materials, dimensions, and drawings are approximate only. 3. Information is subject to change without notice, at developer's absolute discretion. 4. Actual area may vary from the stated area. 5. Drawings not to scale. 6. All images used are for illustrative purposes only and do not represent the actual size, features, specifications, fittings, and furnishings. 7. The developer reserves the right to make revisions/alterations at its absolute discretion, without any liability whatsoever.

3 Bedroom
Type 3B.A

Unit 09
Level 17-38

VIDA
RESIDENCES
DUBAI MALL





Tower 1

	sq.m	sq.ft
Suite Area	127.99	1377.67
Balcony Area	28.39	305.59
Total Area	**156.38**	**1683.26**

EMAAR

FLOOR PLANS 1. All dimensions are in imperial and metric, and measured to structural elements and exclude wall finishes and construction tolerances. 2. All materials, dimensions, and drawings are approximate only. 3. Information is subject to change without notice, at developer's absolute discretion. 4. Actual area may vary from the stated area. 5. Drawings not to scale. 6. All images used are for illustrative purposes only and do not represent the actual size, features, specifications, fittings, and furnishings. 7. The developer reserves the right to make revisions/alterations at its absolute discretion, without any liability whatsoever.

3 Bedroom

Type 3B.B

Unit 08
Level 17-38

VIDA
RESIDENCES
DUBAI MALL





Tower 1

	sq.m	sq.ft
Suite Area	119.73	1288.76
Balcony Area	12.48	134.33
Total Area	132.21	1423.09

EMAAR

FLOOR PLANS 1. All dimensions are in imperial and metric, and measured to structural elements and exclude wall finishes and construction tolerances. 2. All materials, dimensions, and drawings are approximate only. 3. Information is subject to change without notice, at developer's absolute discretion. 4. Actual area may vary from the stated area. 5. Drawings not to scale. 6. All images used are for illustrative purposes only and do not represent the actual size, features, specifications, fittings, and furnishings. 7. The developer reserves the right to make revisions/alterations at its absolute discretion, without any liability whatsoever.

3 Bedroom

Type 3B.C

Unit 05
Level 40-51
Level 52-55

VIDA
RESIDENCES
DUBAI MALL





Tower 1

Level 40-51	sq.m	sq.ft
Suite Area	122.32	1316.64
Balcony Area	18.61	200.32
Total Area	**140.93**	**1516.96**

Level 52-55	sq.m	sq.ft
Suite Area	121.83	1311.37
Balcony Area	18.61	200.32
Total Area	**140.44**	**1511.69**


EMAAR

FLOOR PLANS 1. All dimensions are in imperial and metric, and measured to structural elements and exclude wall finishes and construction tolerances. 2. All materials, dimensions, and drawings are approximate only. 3. Information is subject to change without notice, at developer's absolute discretion. 4. Actual area may vary from the stated area. 5. Drawings not to scale. 6. All images used are for illustrative purposes only and do not represent the actual size, features, specifications, fittings, and furnishings. 7. The developer reserves the right to make revisions/alterations at its absolute discretion, without any liability whatsoever.

4 Bedroom
Type 4B.A

Unit 09
Level 40-55

VIDA
RESIDENCES
DUBAI MALL

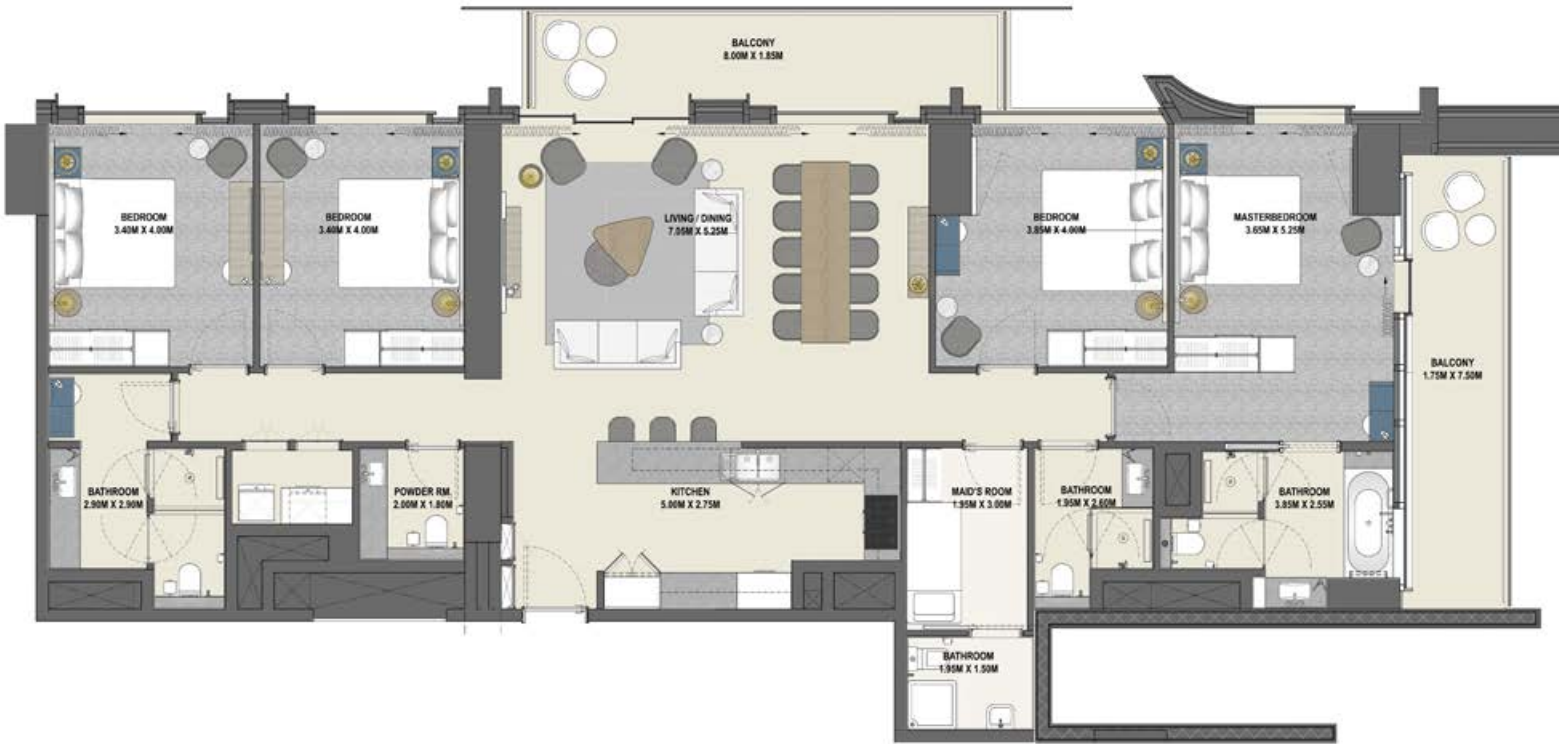



Tower 1

	sq.m	sq.ft
Suite Area	180.93	1947.51
Balcony Area	28.02	301.60
Total Area	208.95	2249.11

EMAAR

FLOOR PLANS 1. All dimensions are in imperial and metric, and measured to structural elements and exclude wall finishes and construction tolerances. 2. All materials, dimensions, and drawings are approximate only. 3. Information is subject to change without notice, at developer's absolute discretion. 4. Actual area may vary from the stated area. 5. Drawings not to scale. 6. All images used are for illustrative purposes only and do not represent the actual size, features, specifications, fittings, and furnishings. 7. The developer reserves the right to make revisions/alterations at its absolute discretion, without any liability whatsoever.